ADDENDUM NO. 1

CONTRACT NO. E5J70
FINANCIAL PROJECT ID 238006-1-52-08

INSERT PLAN SHEETS S-19, S-20, S-23, S-24, AND S-25
SR 520 AND SR 524 RAMPS
ASPHALT PAVEMENT MARKING LIMITS

Signature and Seal
Edward Dennis Kyle, P.E. No. 31994

3/18/09
Date

RELEASED FOR CONSTRUCTION

1" = 100'

EXISTING THERMOPLASTIC MARKINGS ON CONCRETE PAVEMENT BY OTHERS

STA. 2178+00

APPLY THERMOPLASTIC PAVEMENT MARKINGS ON ALL ASPHALT PAVEMENT FROM STA. 2178+00 TO STA. 2205+50

MATCH LINE STA. 2177+50, SEE SHEET S-18

MATCH LINE STA. 2191+50, SEE SHEET S-20

Exist LA R/W

RAMP-C

RAMP-D

I-95 (SR 9) SB

I-95 (SR 9) NB

@ CONST, SR 9

SR 520

W4-1 48X48
700-40-2
STA. 2181+75

700-46-11

6" WHITE WITH W/R RPMS AT 40' C/C SPACING

6" YELLOW WITH Y/R RPMS AT 40' C/C SPACING

8" WHITE WITH W/R RPMS AT 20' C/C SPACING

18" WHITE AT 20' C/C SPACING

18" WHITE AT 60' C/C SPACING

6" YELLOW

6" WHITE

6" WHITE/BLACK (10-10-20 ALT. SKIP) WITH W/R RPMS AT 40' C/C SPACING

24" WHITE

8" WHITE WITH W/R RPMS AT 20' SPACING

18" WHITE AT 10' C/C SPACING

8" WHITE WITH W/R RPMS AT 10' C/C SPACING

6" WHITE WITH W/R RPMS AT 40' SPACING

MATCH EXISTING PAVEMENT ON SR 520

E5-1A 72X60
700-40-4
STA. 2182+00

FTP-40-04 42X48
700-40-1
STA. 283+00

SIGN 105
D9-2
30X30
Cocoa Beach
Cocoa Hist Dist
SR 520
EXIT 201

OC-5
700-45-46
STA. 2177+80

LODGING
FOOD
GAS
TO REMAIN

Marriott Island Cocoa Beach
Cocoa Hist Dist
TO REMAIN

Cocoa Stadium Orlando 43
TO REMAIN

0 20' 100
Feet

REVISIONS					
DATE	BY	DESCRIPTION	DATE	BY	DESCRIPTION

HNTB

HNTB CORPORATION
300 PRIMERA BLVD,
SUITE 200
LAKE MARY, FL 32746
(407) 805-2255
CERT. OF AUTH. NO. 6500

ENGINEER OF RECORD: MARC W. HUSTAD, P.E.
FL. REGISTRATION NO. 66761

STATE OF FLORIDA
DEPARTMENT OF TRANSPORTATION

ROAD NO.	COUNTY	FINANCIAL PROJECT ID
SR 9	BREVARD	405506-5-52-01

SIGNING AND PAVEMENT MARKING PLAN SHEET

SHEET NO. S-19

SEETHIL MANIAN 7/26/2007 10:08:11 PM C:\CADDLIB\FN\DesignBuild\smanian\dms60544\plansplt6.dgn

RELEASED FOR CONSTRUCTION

1" = 100'

STA. 2205+50

MATCH LINE STA. 2191+50, SEE SHEET S-19

MATCH LINE STA. 2205+50, SEE SHEET S-21

Exist LA R/W

6" WHITE WITH W/R RPMS AT 40' C/C SPACING

8" WHITE WITH W/R RPMS AT 20' C/C SPACING

MATCH EXISTING PAVEMENT ON SR 520

24"X 36" YIELD TRIANGLES AT 30" C/C SPACING

18" WHITE AT 20' C/C SPACING

TO REMAIN

SR 520

8" WHITE WITH W/R RPMS AT 20' C/C SPACING

6" YELLOW WITH Y/R RPMS AT 40' C/C SPACING

24" WHITE

8" WHITE WITH W/R RPMS AT 10' SPACING

TO REMAIN

700-46-11

2195

395

6" YELLOW WITH Y/R RPMS AT 40' C/C SPACING

RAMP-F

400

8" WHITE WITH W/R RPMS AT 60' C/C SPACING

18" WHITE AT 60' C/C SPACING

6" WHITE

2200

700-46-11

700-46-11

700-46-11

6" WHITE WITH W/R RPMS AT 40' C/C SPACING

8" WHITE WITH W/R RPMS AT 20' C/C SPACING

18" WHITE AT 20" C/C SPACING

405

2205

I-95 (SR 9) SB

I-95 (SR 9) NB

@ CONST, SR 9

6" YELLOW

6" WHITE

6" WHITE/BLACK (10-10-20 ALT. SKIP) WITH W/R RPMS AT 40' C/C SPACING

8" WHITE WITH W/R RPMS AT 10' C/C SPACING

6" YELLOW WITH Y/R RPMS AT 40' C/C SPACING

RAMP-E

300

18" WHITE AT 20' C/C SPACING

8" WHITE WITH W/R RPMS AT 20' C/C SPACING

305

6" WHITE WITH W/R RPMS AT 40' C/C SPACING

W4-3R 48X48
700-40-2
STA. 2201+75

295

24"X 36" YIELD TRIANGLES AT 30" C/C SPACING

TO REMAIN

Exist LA R/W

TO REMAIN

TO REMAIN

TO REMAIN

TO REMAIN

TO REMAIN

TO REMAIN

D9-2 24X24
M6-1L 21X15
700-40-1
STA. 397+40

FTP-40-04 42X48
700-40-1
STA. 401+15

E5-1A 72X60
700-40-4
STA. 2202+00

Cocoa Hist Dist 4
Cocoa Bch Orlando 43

GAS LODGING FOOD

EXIT 201

EXIT 35

APPLY THERMOPLASTIC PAVEMENT MARKINGS ON ALL ASPHALT PAVEMENT FROM STA. 2178+00 TO STA. 2205+50

EXISTING THERMOPLASTIC MARKINGS ON CONCRETE PAVEMENT BY OTHERS

8/6/2007

0 20 100
Feet

REVISIONS					
DATE	BY	DESCRIPTION	DATE	BY	DESCRIPTION

HNTB

HNTB CORPORATION
300 PRIMERA BLVD,
SUITE 200
LAKE MARY, FL 32746
(407) 805-0355
CERT. OF AUTH. NO. 6500

ENGINEER OF RECORD: MARC W. HUSTAD, P.E.
FL. REGISTRATION NO. 66761

STATE OF FLORIDA
DEPARTMENT OF TRANSPORTATION

ROAD NO.	COUNTY	FINANCIAL PROJECT ID
SR 9	BREVARD	405506-5-52-01

SIGNING AND PAVEMENT MARKING PLAN SHEET

SHEET NO. S-20

YILE LEO HUANG 8/1/2007 11:40:19 AM C:\CADDLIB\PW\DesignBuild\Huang\dms00544\plansp17.dgn

EXISTING THERMOPLASTIC MARKINGS ON CONCRETE PAVEMENT BY OTHERS

RELEASED FOR CONSTRUCTION

1" = 100'

STA. 2240+00

APPLY THERMOPLASTIC PAVEMENT MARKINGS ON ALL ASPHALT PAVEMENT FROM STA. 2240+00 TO STA. 2268+00

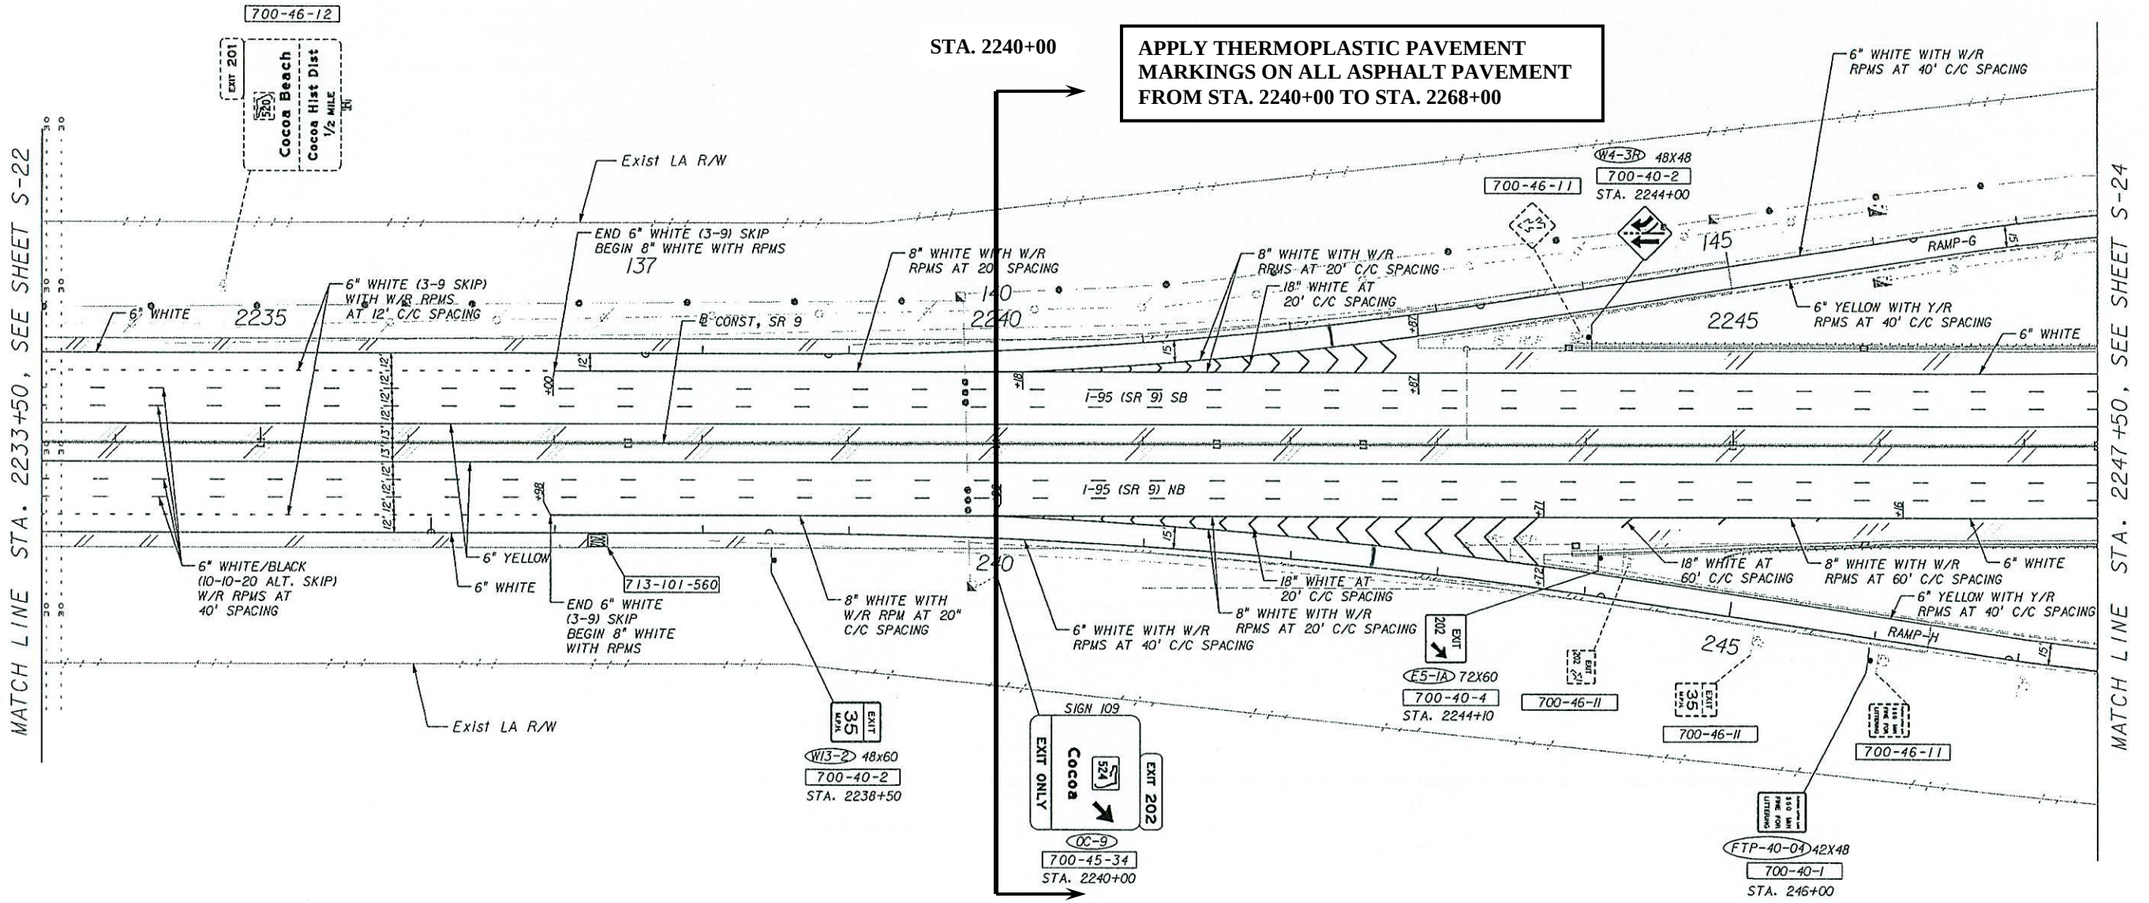

M. Hustad 8/6/2007

0 20 100
Feet

REVISIONS					
DATE	BY	DESCRIPTION	DATE	BY	DESCRIPTION

HNTB

HNTB CORPORATION
300 PRIMERA BLVD,
SUITE 200
LAKE MARY, FL 32746
(407) 805-0355
CERT. OF AUTH. NO. 6500

ENGINEER OF RECORD: MARC W. HUSTAD, P.E.
FL. REGISTRATION NO. 66761

STATE OF FLORIDA
DEPARTMENT OF TRANSPORTATION

ROAD NO.	COUNTY	FINANCIAL PROJECT ID
SR 9	BREVARD	405506-5-52-01

SIGNING AND PAVEMENT MARKING PLAN SHEET

SHEET NO. S-23

SENTHIL MANIAN 7/26/2007 12:04:49 PM C:\CADDLIB\PW\DesignBuild\smanian\dms00544\plansp20.dgn

RELEASED FOR CONSTRUCTION

1" = 100'

MATCH LINE STA. 2247+50, SEE SHEET S-23

MATCH LINE STA. 2261+50, SEE SHEET S-25

Exist LA R/W

MATCH EXISTING MARKING ON SR 524

TO REMAIN

24"X 36" YIELD TRIANGLES AT 30" C/C SPACING

8" WHITE

6" WHITE WITH W/R RPMS AT 40' C/C SPACING

18" WHITE AT 10' C/C SPACING

24" WHITE

8" WHITE WITH W/R RPMS AT 20' C/C SPACING

18" WHITE AT 20' C/C SPACING

RAMP-G

RAMP-J

RAMP-H

RAMP-I

6" YELLOW WITH Y/R RPMS AT 40' C/C SPACING

6" YELLOW

6" WHITE

6" WHITE/BLACK (10-10-20 ALT. SKIP) WITH W/R RPMS AT 40' C/C SPACING

24"X 36" YIELD TRIANGLES AT 30" C/C SPACING

8" WHITE

MATCH EXISTING MARKING ON SR 524

SR 524

185

190

453

455

460

150

2250

2255

2260

250

355

360

Cocoa 4
Comm. College 4 4
Museum 4

Orlando 39

WRONG WAY

STOP

700-46-11

I-95 (SR 9) SB

I-95 (SR 9) NB

℄ CONST, SR 9

EXISTING THERMOPLASTIC MARKINGS ON CONCRETE PAVEMENT BY OTHERS

APPLY THERMOPLASTIC PAVEMENT MARKINGS ON ALL ASPHALT PAVEMENT FROM STA. 2240+00 TO STA. 2268+00

M_w_Hustad 8/6/2007

0 20 100
Feet

REVISIONS					
DATE	BY	DESCRIPTION	DATE	BY	DESCRIPTION

HNTB

HNTB CORPORATION
300 PRIMERA BLVD,
SUITE 200
LAKE MARY, FL 32746
(407) 805-0355
CERT. OF AUTH. NO. 6500

ENGINEER OF RECORD: MARC W. HUSTAD, P.E.
FL. REGISTRATION NO. 65761

STATE OF FLORIDA
DEPARTMENT OF TRANSPORTATION

ROAD NO.	COUNTY	FINANCIAL PROJECT ID
SR 9	BREVARD	405506-5-52-01

SIGNING AND PAVEMENT MARKING PLAN SHEET

SHEET NO. S-24

SENTHIL MANIAN 7/26/2007 10:58 PM C:\CADDLIB\Fw\DesignBuild\smanian\dms00544\plansp21.dgn

EXISTING THERMOPLASTIC MARKINGS ON CONCRETE PAVEMENT BY OTHERS

APPLY THERMOPLASTIC PAVEMENT MARKINGS ON ALL ASPHALT PAVEMENT FROM STA. 2240+00 TO STA. 2268+00

STA. 2268+00

RELEASED FOR CONSTRUCTION

1" = 100'

MATCH LINE STA. 2261+50, SEE SHEET S-24

MATCH LINE STA. 2275+50, SEE SHEET S-26

TO REMAIN

TO REMAIN

FOOD

GAS

LODGING

E5-
700-40-4
STA. 2263+65

EXIT 202

700-46-11

EXIT 35 MPH

FTP-40-04 42X48
700-40-1
STA. 462+40

700-46-11

OC-10
700-45-33
STA. 2268+00

EXIT 202

524

Cocoa

EXIT ONLY

SIGN 110

W13-2 48x60
700-40-2
STA. 2269+00

EXIT 35 MPH

Exist LA R/W

6" YELLOW WITH Y/R RPMS AT 40' C/C SPACING

END 8" WHITE WITH RPMS BEGIN 6' WHITE/BLACK SKIP

8" WHITE WITH W/R RPMS AT 20' C/C SPACING

18" WHITE AT 20' C/C SPACING

6" WHITE

8" WHITE WITH W/R RPMS AT 60' C/C SPACING

RAMP-J

465

2265

2270

6" WHITE WITH W/R RPMS AT 40' SPACING

6" WHITE/BLACK (10-10-20 ALT. SKIP) WITH W/R RPMS AT 40' C/C SPACING

6" YELLOW

2275

18" WHITE AT 60' C/C SPACING

I-95 (SR 9) SB

I-95 (SR 9) NB

12' 12' 12' 13' 12' 12' 12'

+89

+87

+55

+87

15'

365

RAMP-I

6" WHITE

18" WHITE AT 20' C/C SPACING

8" WHITE WITH W/R RPMS AT 20' C/C SPACING

END 8" WHITE WITH RPMS BEGIN 6' WHITE/BLACK SKIP

@ CONST, SR 9

6" WHITE WITH W/R RPMS AT 40' C/C SPACING

8" WHITE WITH W/R RPMS AT 20' C/C SPACING

6" YELLOW WITH Y/R RPMS AT 40' C/C SPACING

W4-1 48X48
700-40-2
STA. 2263+75

700-46-11

Exist LA R/W

HIGHWAY PATROL

FTP-43-04 48X48
700-40-2
STA. 2274+00

700-46-11

M_w 4 8/6/2007

0 20 100
Feet

REVISIONS					
DATE	BY	DESCRIPTION	DATE	BY	DESCRIPTION

HNTB

HNTB CORPORATION
300 PRIMERA BLVD,
SUITE 200
LAKE MARY, FL 32746
(407) 805-0355
CERT. OF AUTH. NO. 6500

ENGINEER OF RECORD: MARC W. HUSTAD, P.E.
FL. REGISTRATION NO. 66761

STATE OF FLORIDA
DEPARTMENT OF TRANSPORTATION

ROAD NO.	COUNTY	FINANCIAL PROJECT ID
SR 9	BREVARD	405506-5-52-01

SIGNING AND PAVEMENT MARKING PLAN SHEET

SHEET NO. S-25

SENTHIL MANIAN 7/26/2007 1:11:08 PM C:\CADDLIB\PW\DesignBuild\smanian\dms00544\plansp22.dgn