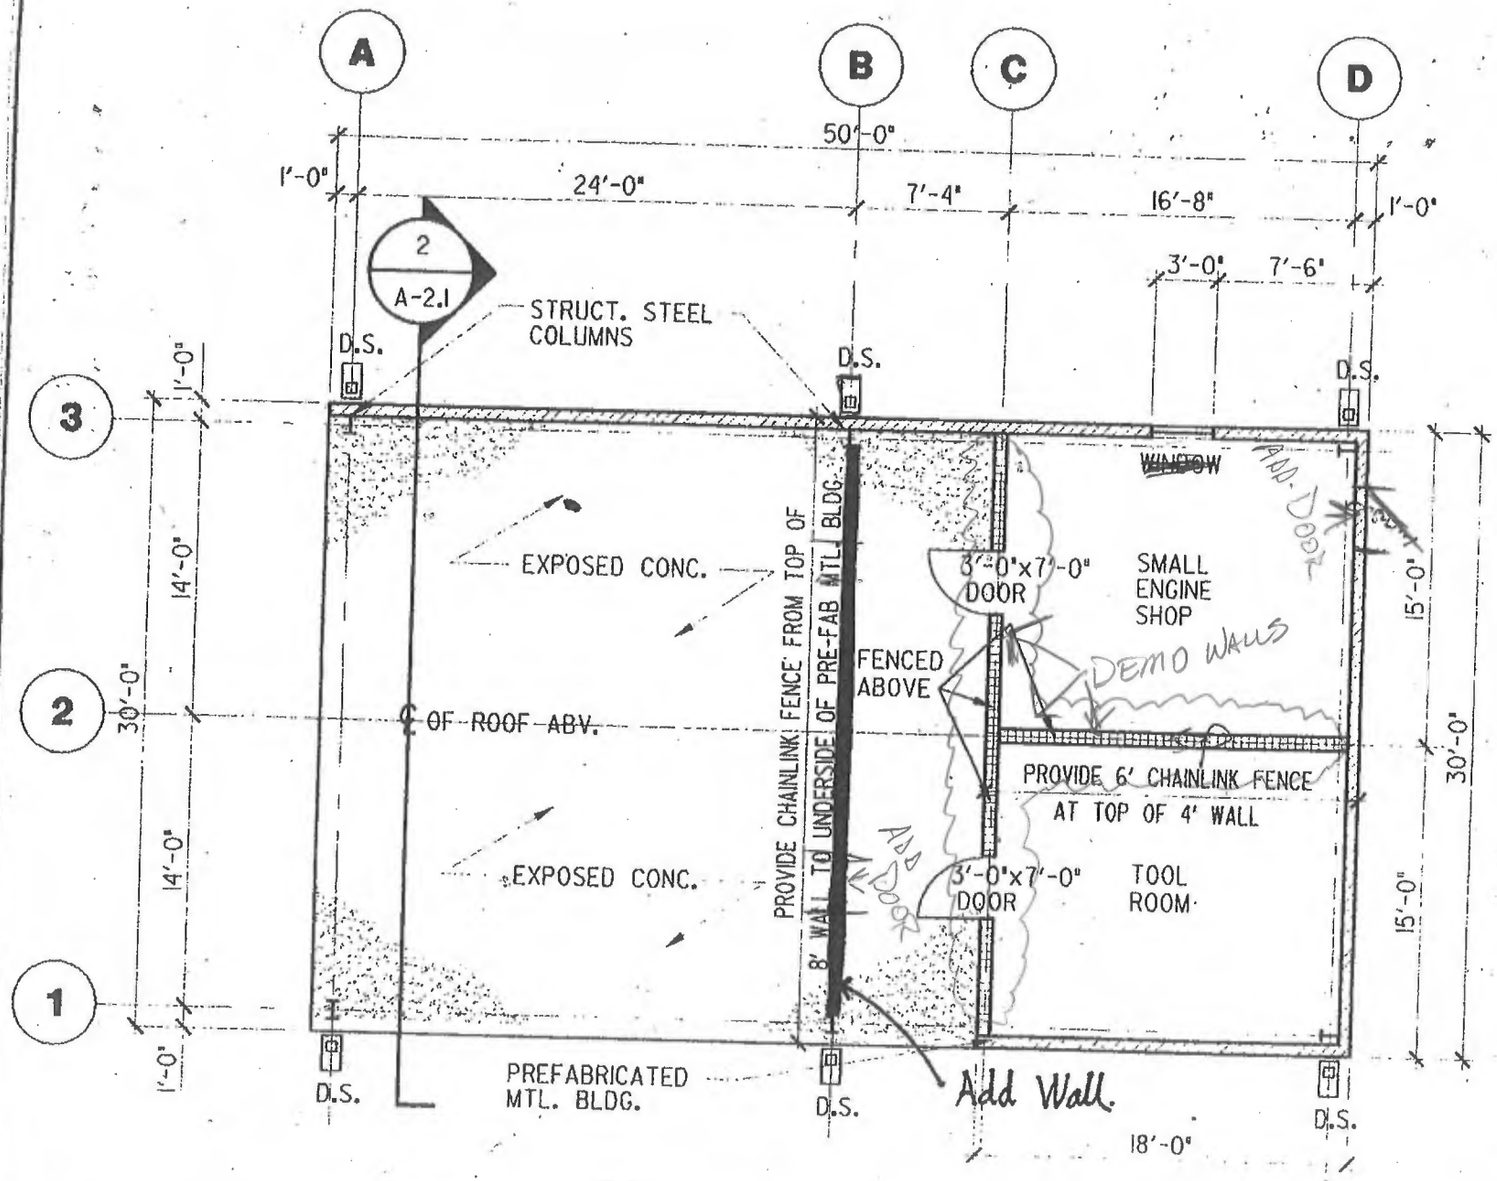

3
A-2

FLOOR PLAN

SCALE: 1/8"=1'-0"

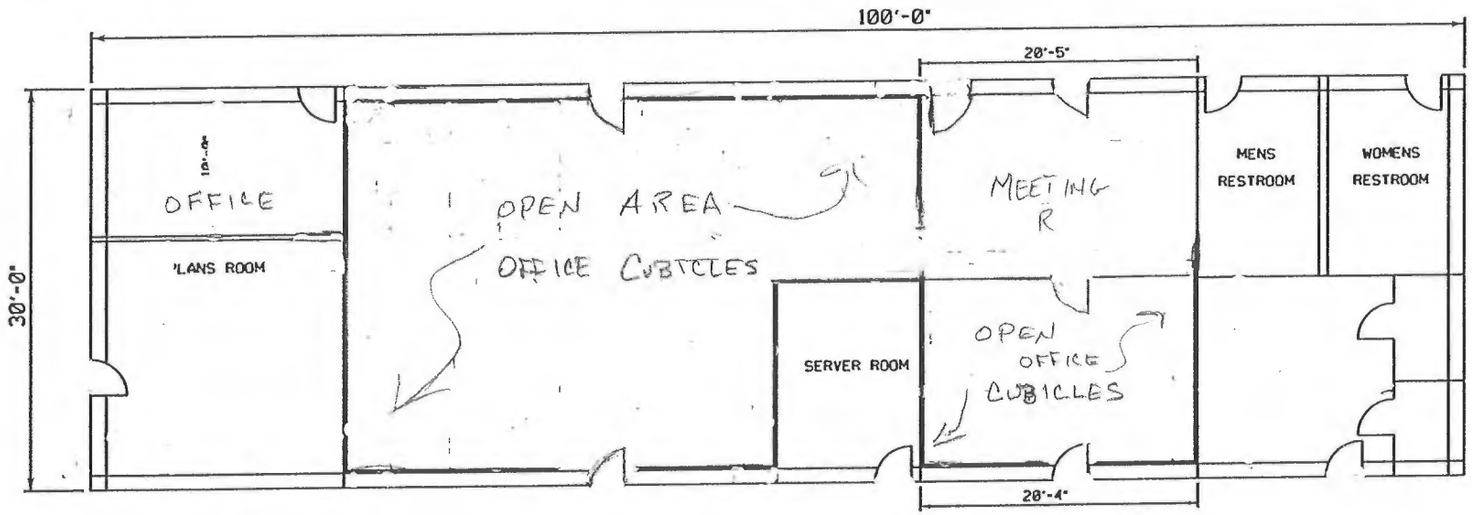

RENOVATION WILL OPEN SPACE
FOR 15 OPEN OFFICE CUBICLES
VS 8 EXISTING CLOSED OFFICES

REVISIONS			
DATE	DESCRIPTION	DATE	DESCRIPTION

State of Florida
Oviedo Maintenance
2400 Camp Road
Oviedo, FL 32765

STATE OF FLORIDA
DEPARTMENT OF TRANSPORTATION

ROAD NO.	COUNTY	FINANCIAL PROJECT ID
SR 426	Seminole	

BUILDING B

SHEET NO. 2

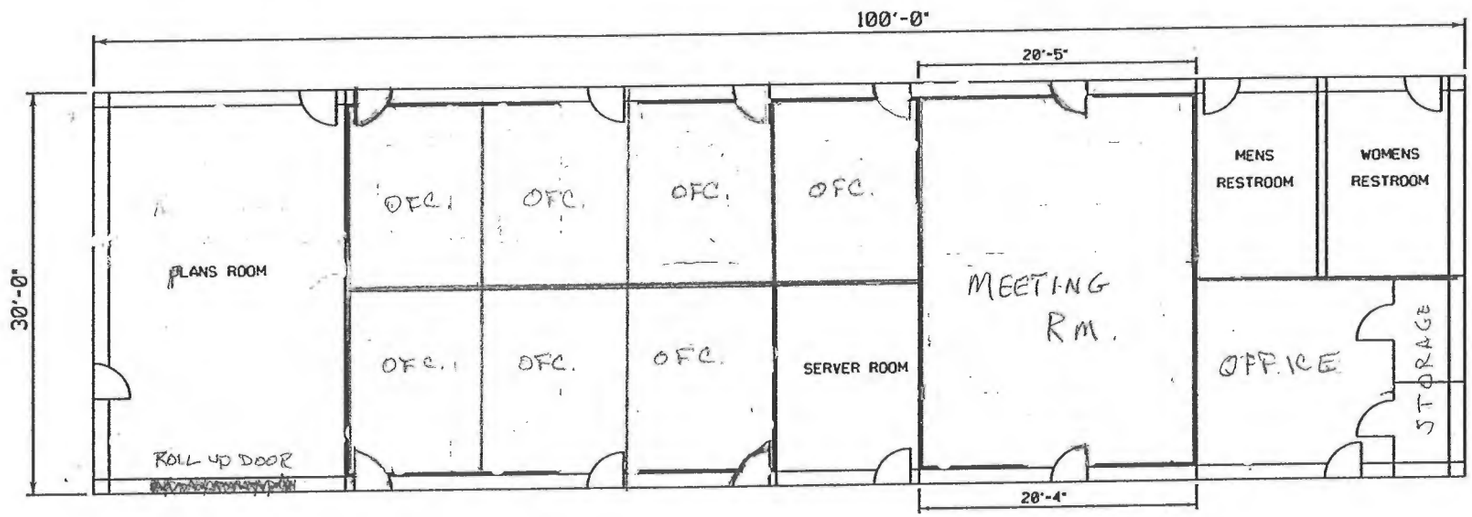

EXISTING CREW BUILDING

REVISIONS			
DATE	DESCRIPTION	DATE	DESCRIPTION

State of Florida
Oviedo Maintenance
2400 Camp Road
Oviedo, FL 32765

STATE OF FLORIDA
DEPARTMENT OF TRANSPORTATION

ROAD NO.	COUNTY	FINANCIAL PROJECT ID
SR 426	Seminole	

BUILDING B

SHEET NO.
2