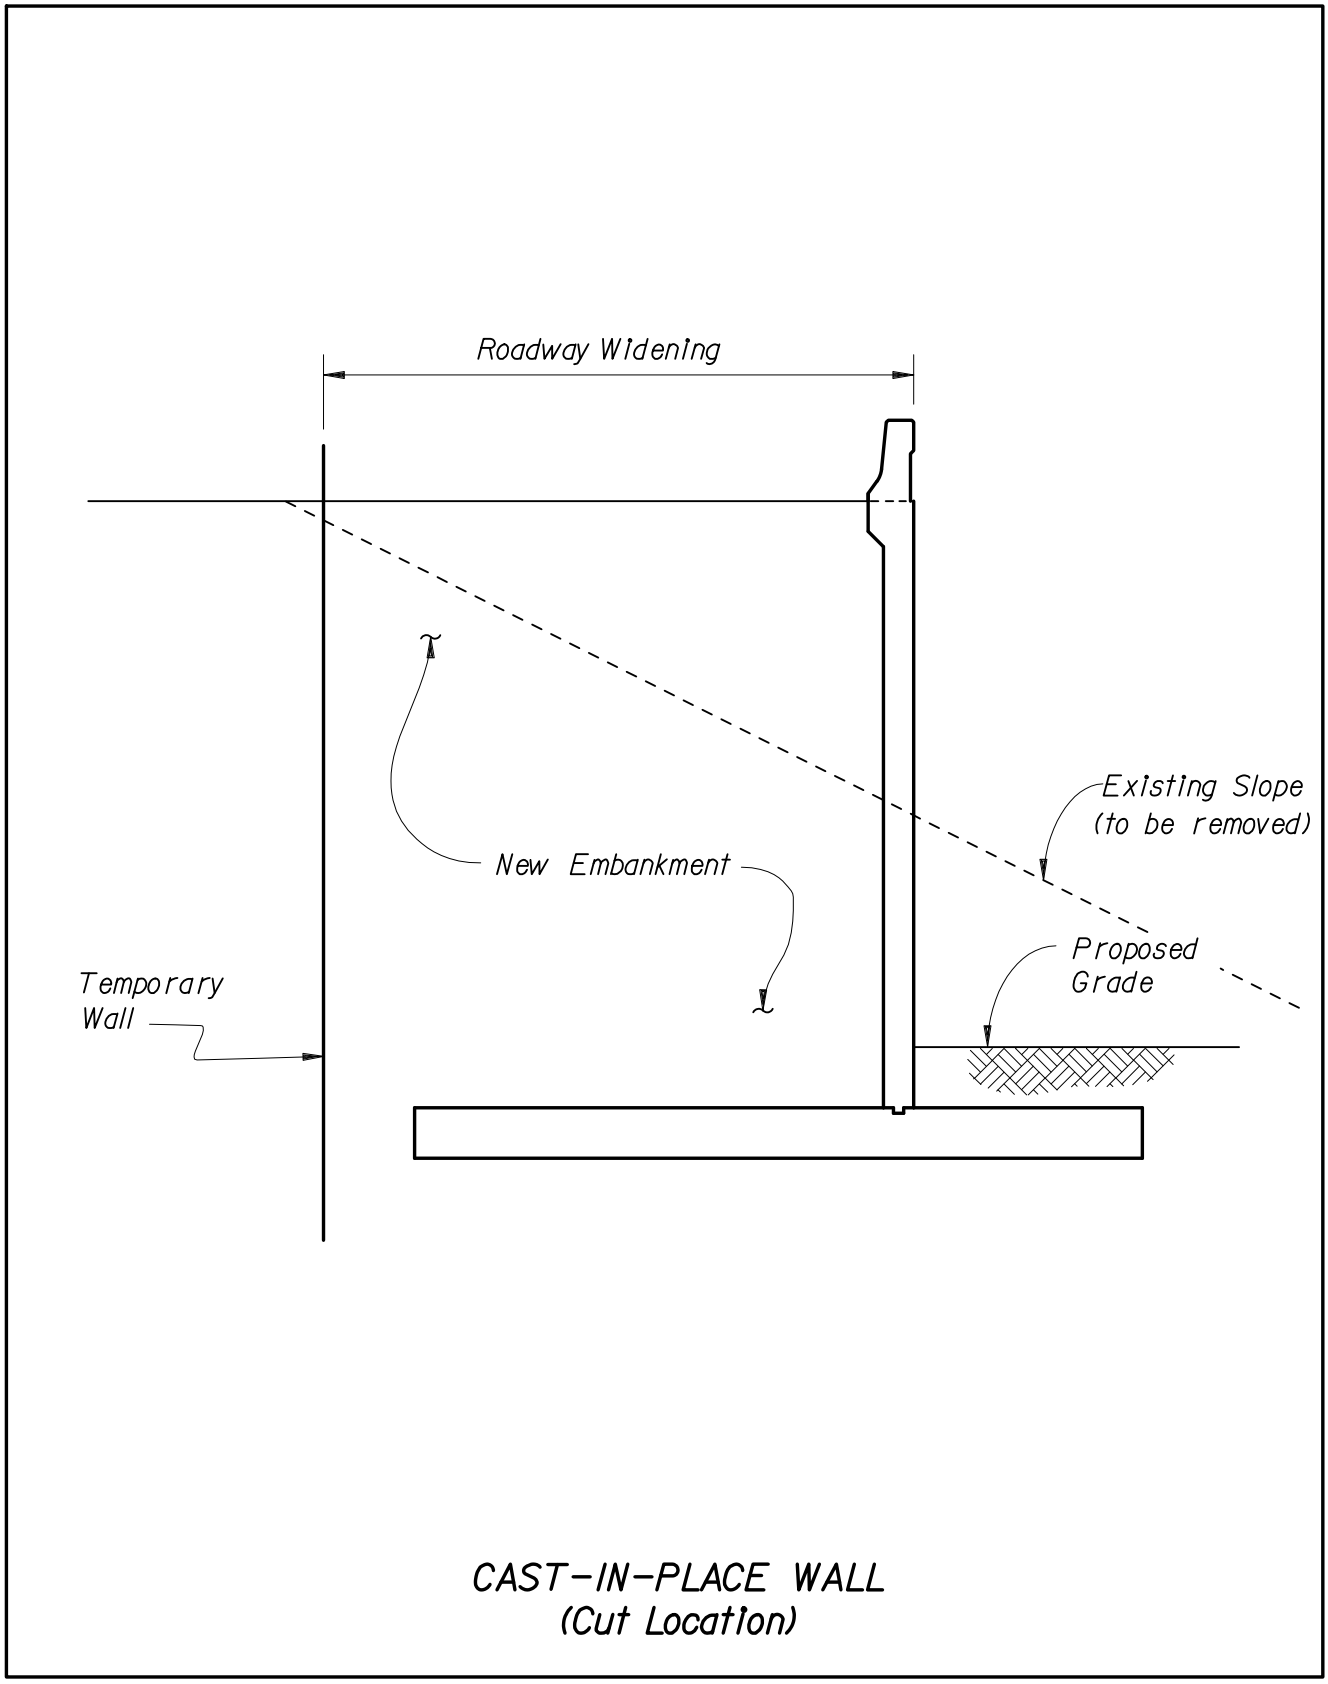Figure 3-3 Cast-In-Place Wall (Cut Location)