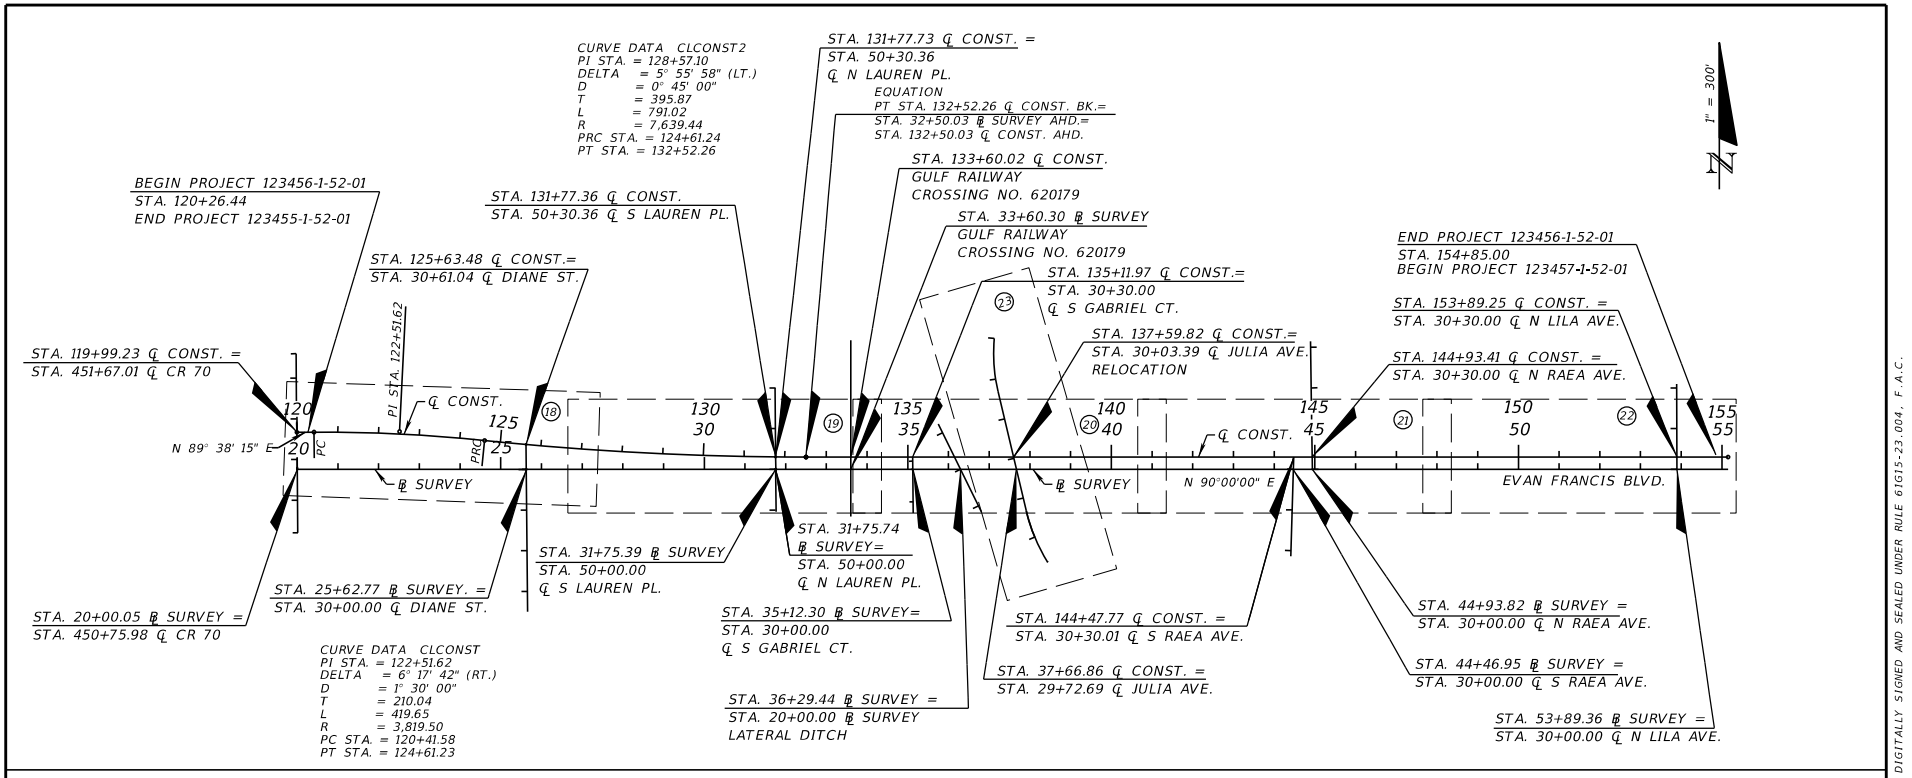

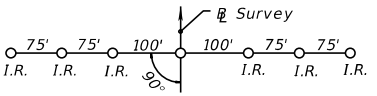

BEGIN SURVEY STA. 20+00.05

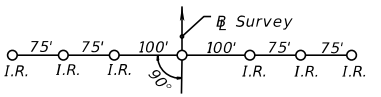

POT STA. 30+00.00

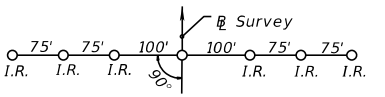

POT STA. 40+00.00

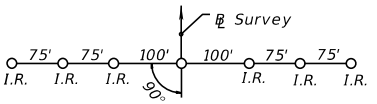

POT STA. 50+00.00

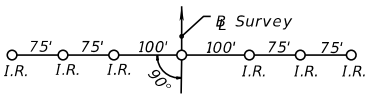

POT STA. 55+15.00

EXHIBIT: EX-PL-1
Date: 1/1/13

THE OFFICIAL RECORD OF THIS SHEET IS THE ELECTRONIC FILE DIGITALLY SIGNED AND SEALED UNDER RULE 61G15-23.004, F.A.C.

REVISIONS			
DATE	DESCRIPTION	DATE	DESCRIPTION

STATE OF FLORIDA
DEPARTMENT OF TRANSPORTATION

ROAD NO.	COUNTY	FINANCIAL PROJECT ID
10	LEON	123456-1-52-01

PROJECT LAYOUT

SHEET NO.

12/15/2015 8:18:59 AM