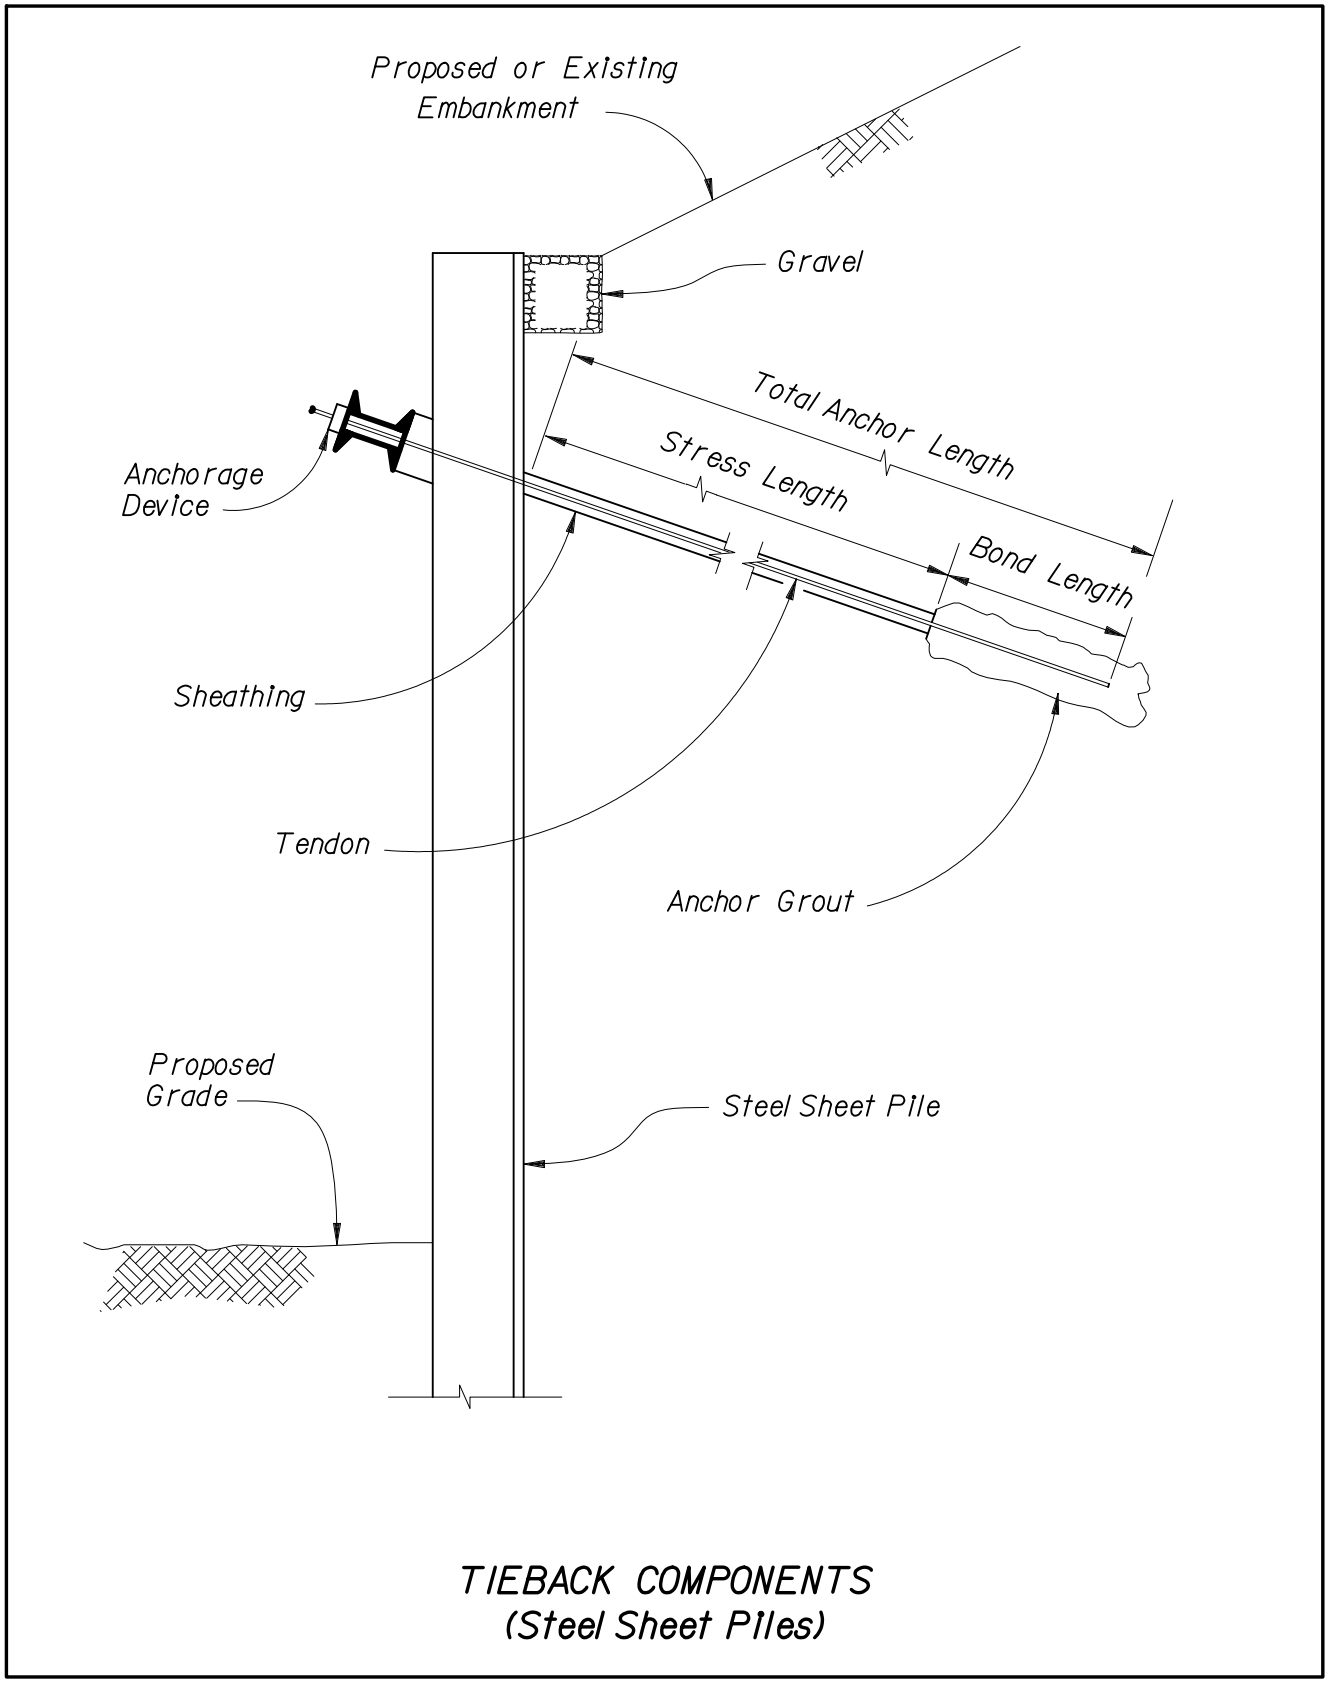Figure 3-9 Tieback Components (Steel Sheet Piles)