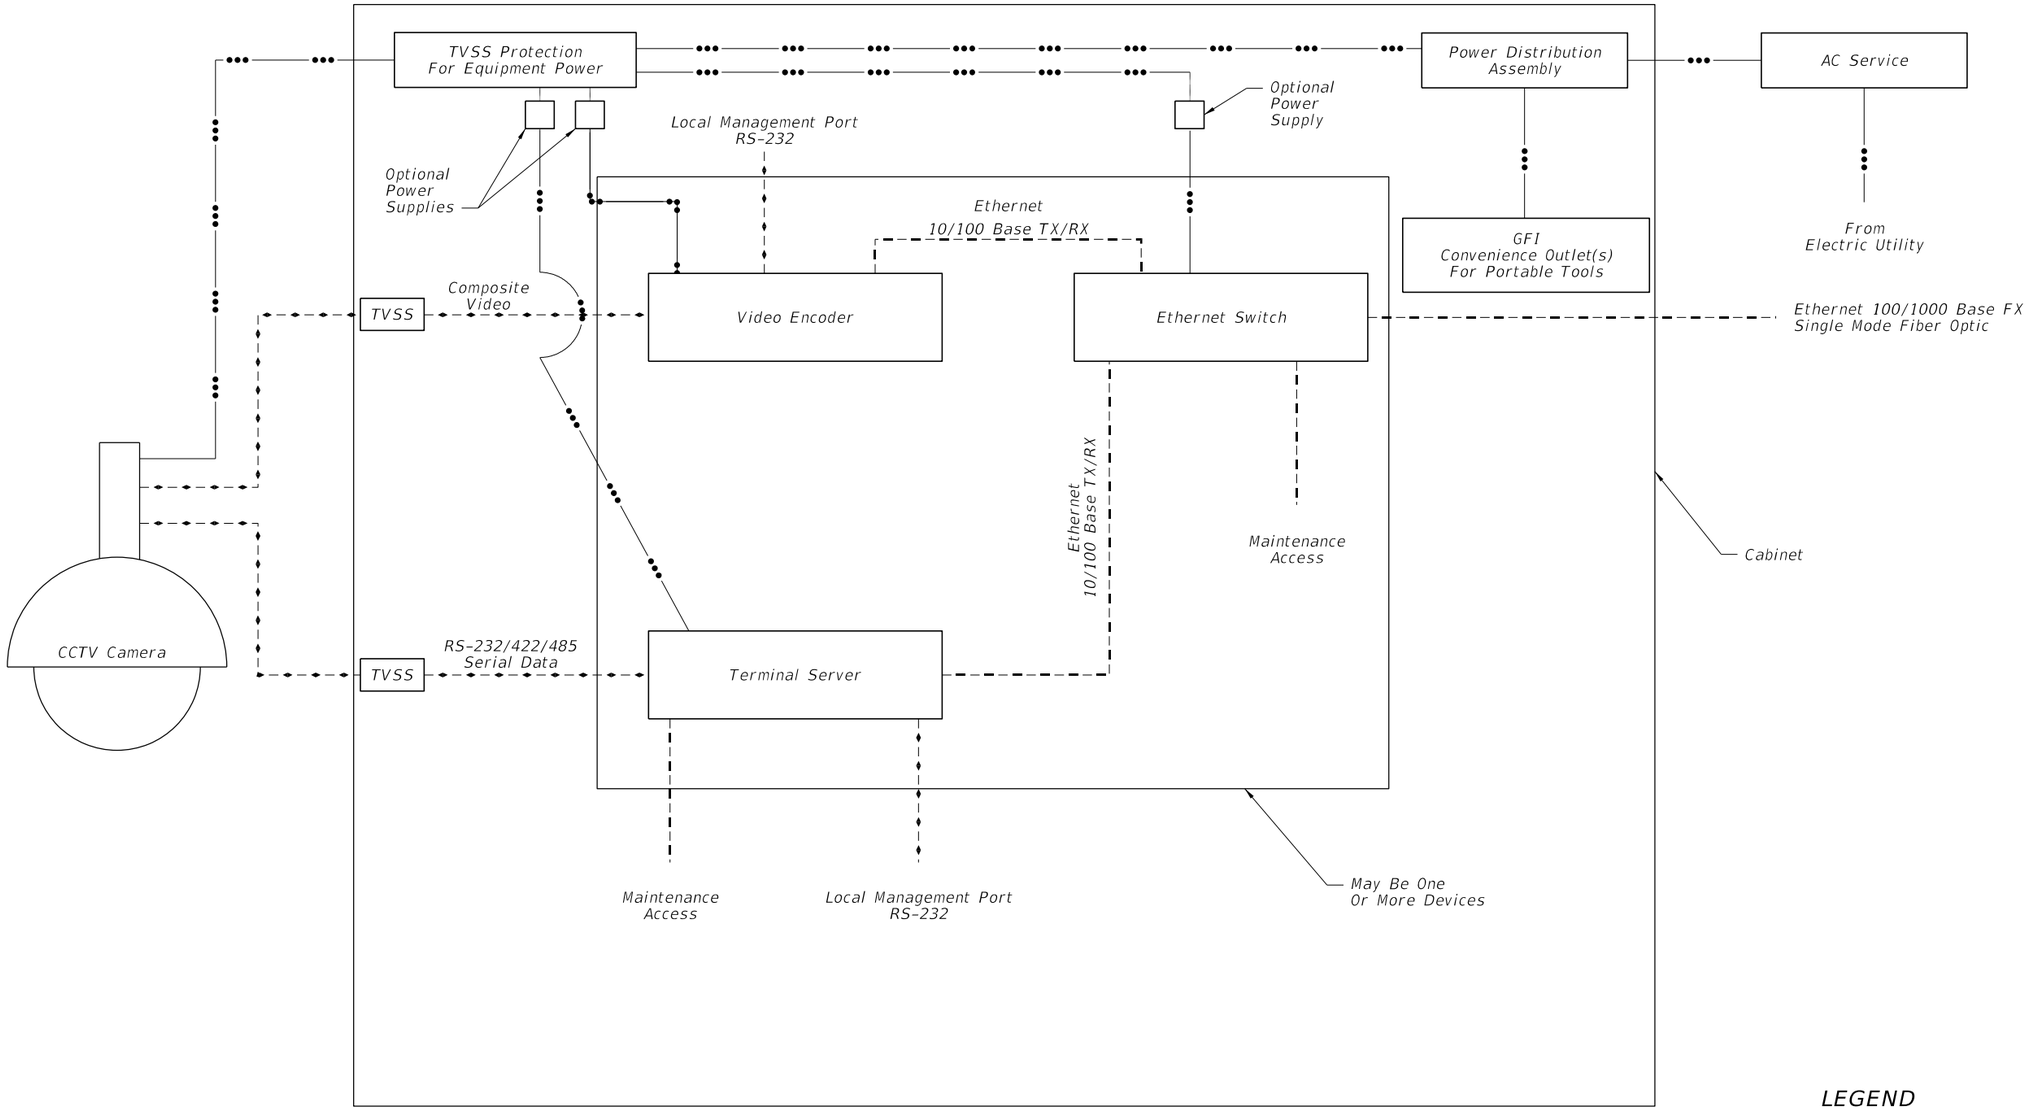

LEGEND

Data

Ethernet

Power

TVSS — Transient Voltage Surge Suppressor

11/30/2015 11:31:53 AM

LAST REVISION	REVISION	DESCRIPTION:			INDEX NO.	SHEET NO.
07/01/07			FDOT FY 2016-17 DESIGN STANDARDS	CCTV BLOCK DIAGRAM	18105	1 of 1